

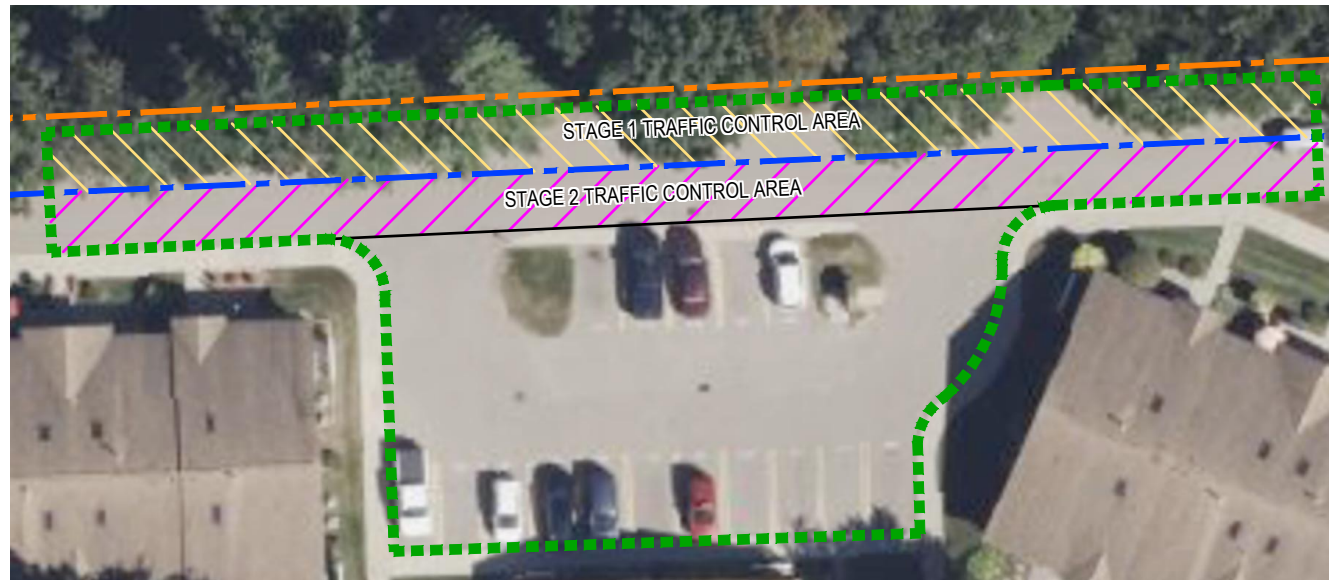


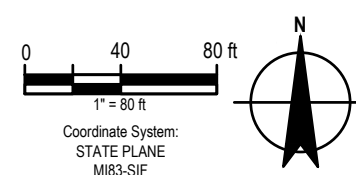

DETAIL

- LEGEND**
- PROPERTY BOUNDARY
 - CENTER LINE OF ROAD
 - BOUNDARY OF STUDY AREA
 - STAGE 1 TRAFFIC CONTROL AREA
 - STAGE 2 TRAFFIC CONTROL AREA
 - DETOUR TO REACH AREA WEST OF STUDY AREA

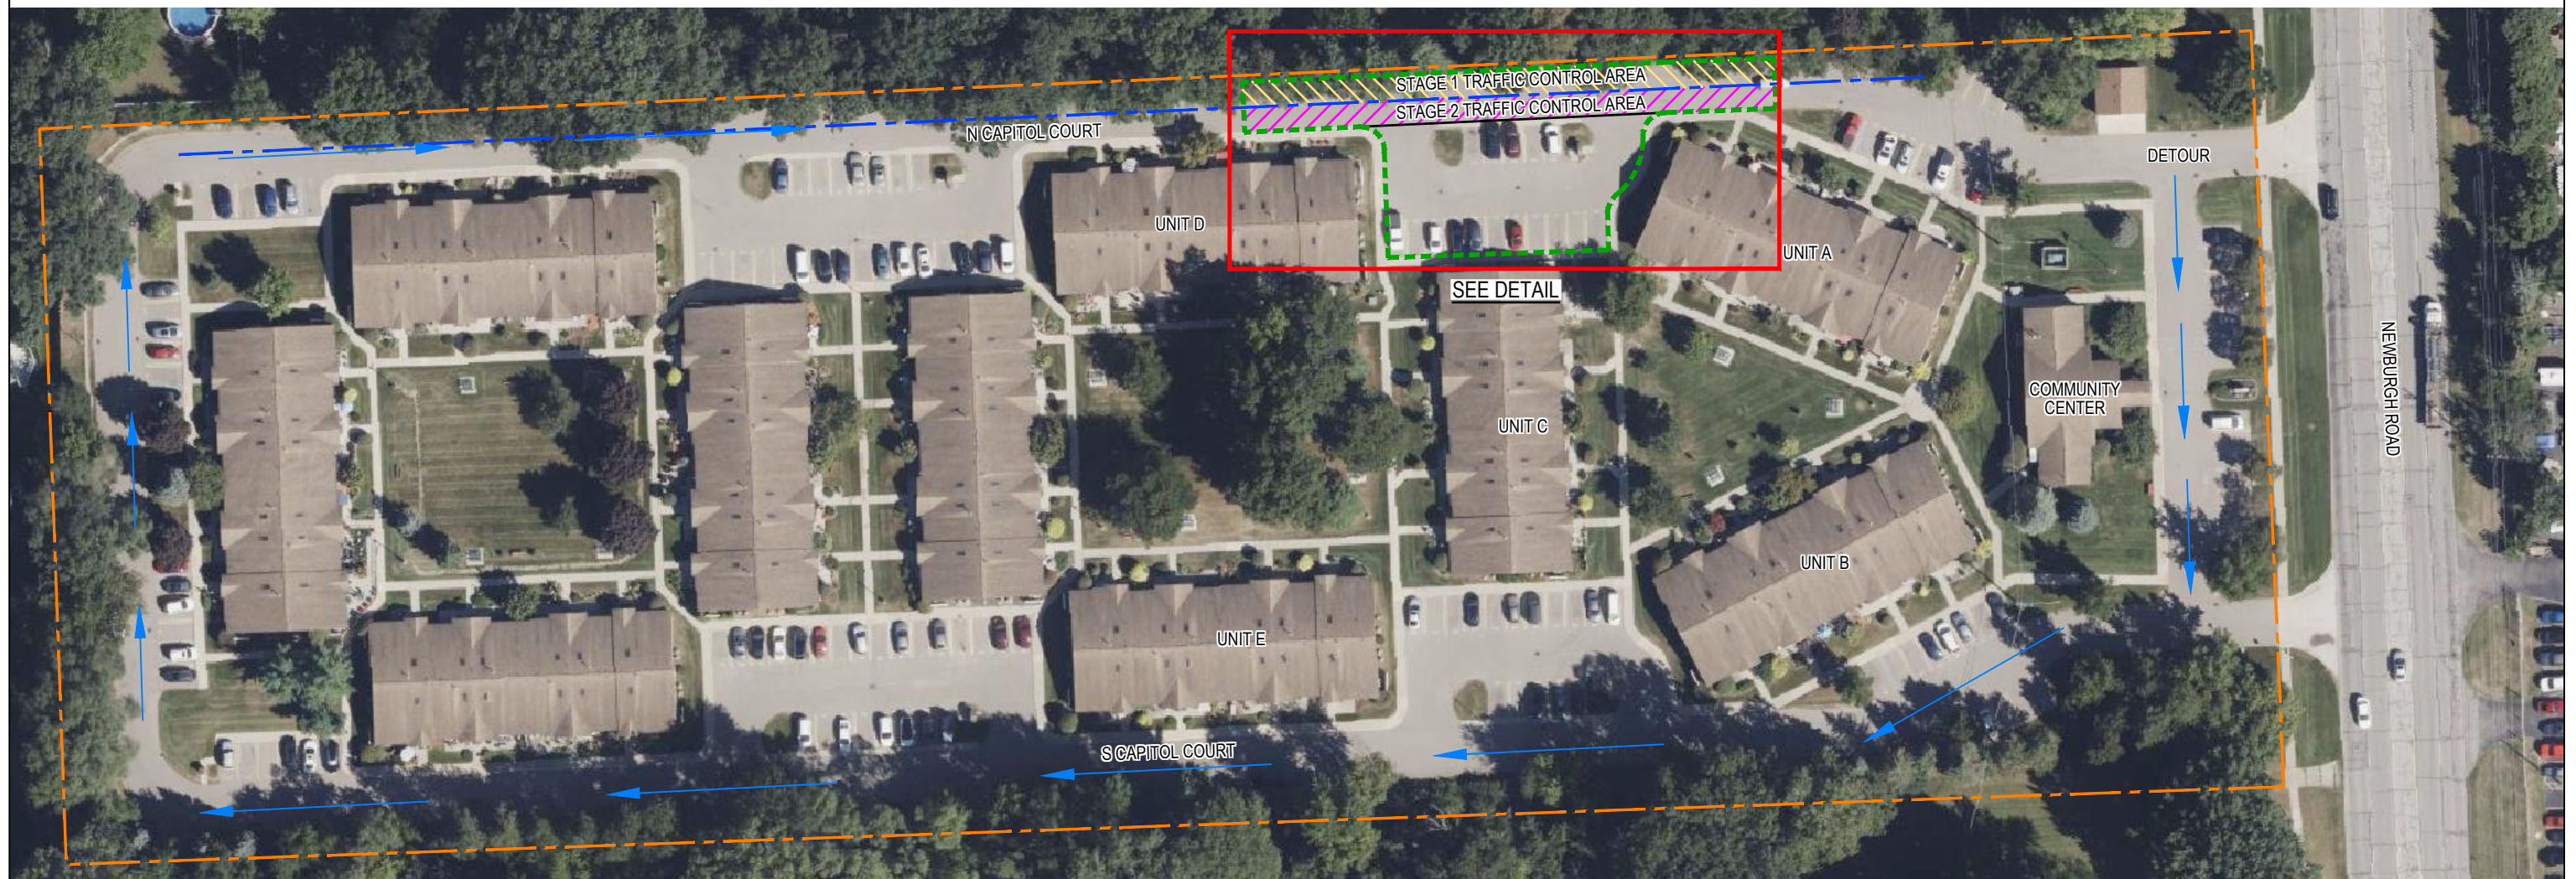

RACER TRUST
LIVONIA ECKLES ROAD SITE
LIVONIA, MICHIGAN

TRAFFIC CONTROL

Project No. 12573440
Date May 2024

FIGURE 1